PLOT PLAN 1" = APPROX.

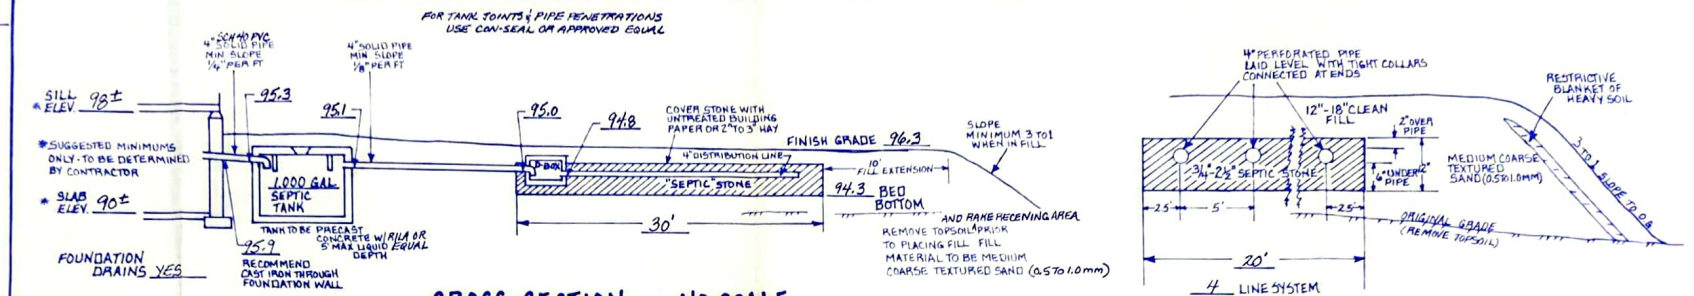

CROSS SECTION — NO SCALE

PLAN — 1" = 20'

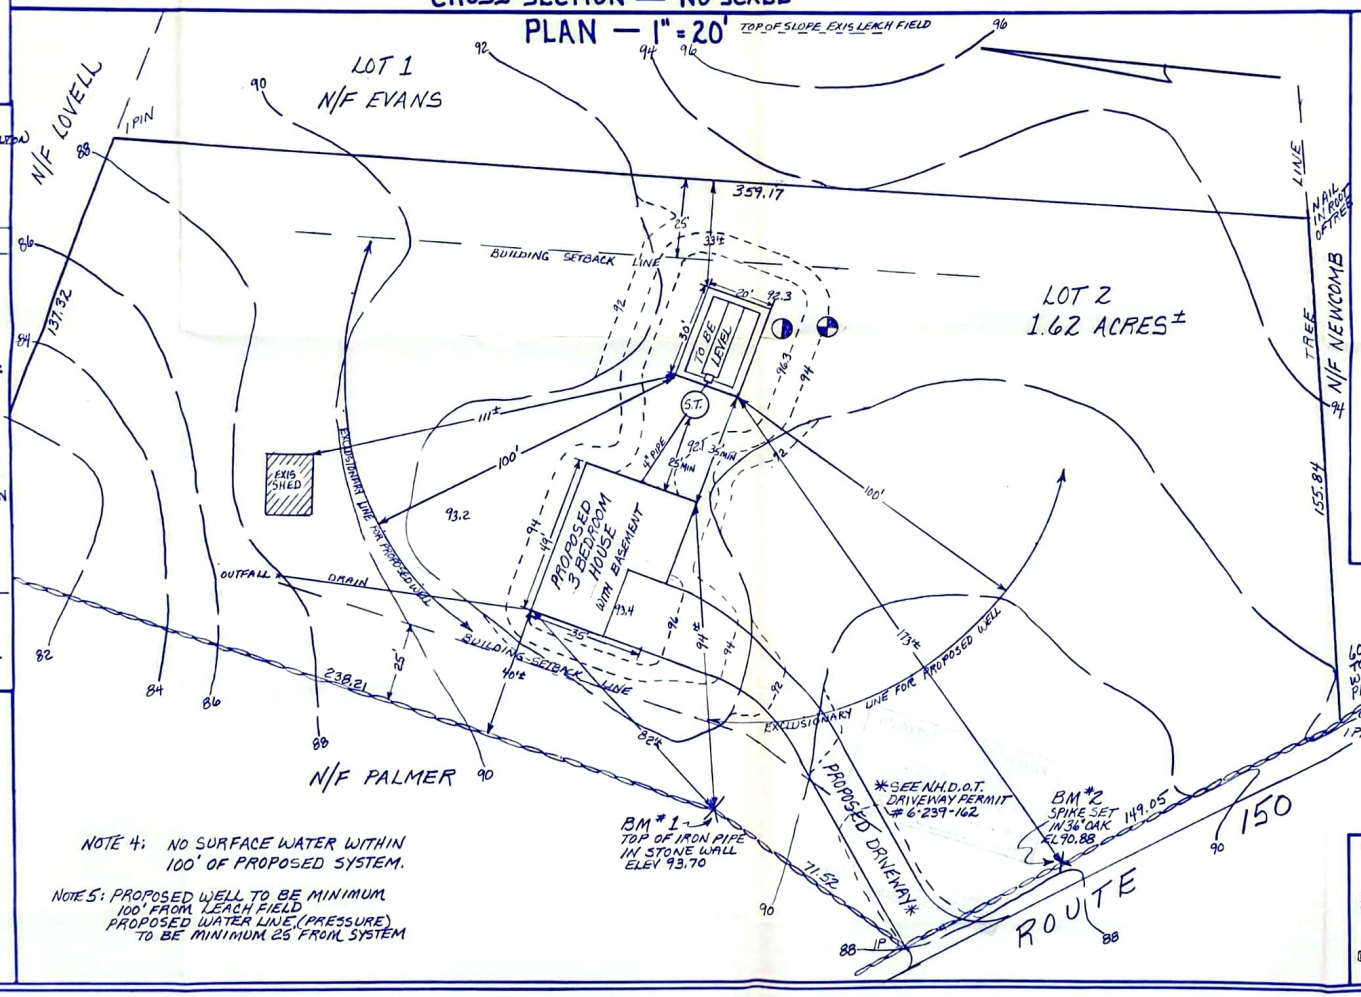

NOTE 4: NO SURFACE WATER WITHIN 100' OF PROPOSED SYSTEM.

NOTE 5: PROPOSED WELL TO BE MINIMUM 100' FROM LEACH FIELD PROPOSED WATER LINE (PRESSURE) TO BE MINIMUM 25' FROM SYSTEM

SOIL CLASS: 40 Chatfield-Hollis-Canton
SOURCE USDA-SCS SOIL SURVEY (211BH PER TOWN INSPECTOR)

BENCH MARKS:
#1 TOP OF IRON PIPE EL 93.70
#2 SPIKE IN 36" OAK EL 90.88

DESIGN INTENT:
BED BOTTOM TO BE PLACED NO LOWER THAN 24" ABOVE EXISTING GRADE, UPSLOPE SIDE.

SUITABLE REPLACEMENT AREA:
IN PLACE OR REDESIGN

KEY:
- EXISTING CONTOUR
- PROPOSED CONTOUR
- 100.0 EXISTING SPOT ELEVATION
- (100.0) PROPOSED SPOT ELEVATION

NOTES:
1. SUBDIVISION APPROVAL #35408
2. THIS SYSTEM IS NOT DESIGNED TO HANDLE GARBAGE DISPOSAL WASTE
3. PROPOSED CONTOURS NOT DIRECTLY RELATED TO SEPTIC SYSTEM DESIGN ARE SUGGESTED ONLY - TO BE DETERMINED BY CONTRACTOR

LOCUS MAP NO SCALE

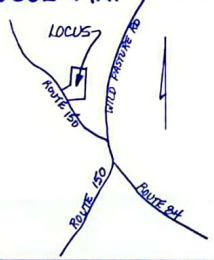

TOWN INSPECTOR: J. HAYDEN (A.C.C.D)

TEST PIT DATA DATE: 11/3/87

EL. 92.3

MED BROWN FINE SANDY LOAM (PROV LAYER)	14"	
LIGHT YELLOW-BROWN LOAMY SAND	22"	
MEDIUM YELLOW-BROWN LOAMY GRAVELLY SAND	36"	ESHLIT @ 46" IMPERVIOUS @ 48"
GRAVEL	48"	NO OBS H2O
GRAY SILTY CLAY LOAM VERY FIRM MASSIVE	8'	

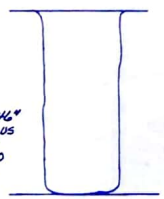

PERC TEST DATE: 11/3/87

DEPTH OF HOLE: 28"
RATE OF PERC: 2 MIN/IN
DESIGN LOADING: 3 BEDROOMS
AREA REQUIRED: 560 SQ. FT.
PROPOSED SYSTEM: 20 x 30 FOR 600 SQ. FT. AREA PROVIDED

PLAN OF PROPOSED SEPTIC SYSTEM

LOCUS: LOT 2 ROUTE 150 KENSINGTON, N.H

OWNER: ARMAND J. ROY
c/o GORSKI ASSOC
P.O. BOX 563, EXETER NH 03833

APPLICANT: STOCKTON SERVICES
P.O. BOX 1306
HAMPTON, N.H. 03842
DESIGNER PERMIT #348

DATE: 10/22/88
APPROVAL: 168354

105

RECEIVED NOV 1 1988 NH WATER SUPPLY AND POLLUTION CONTROL

NEW HAMPSHIRE Designer of Subsurface Disposal Systems Ann W. Fistobrzeski No. 348 Water Supply & Pollution Control